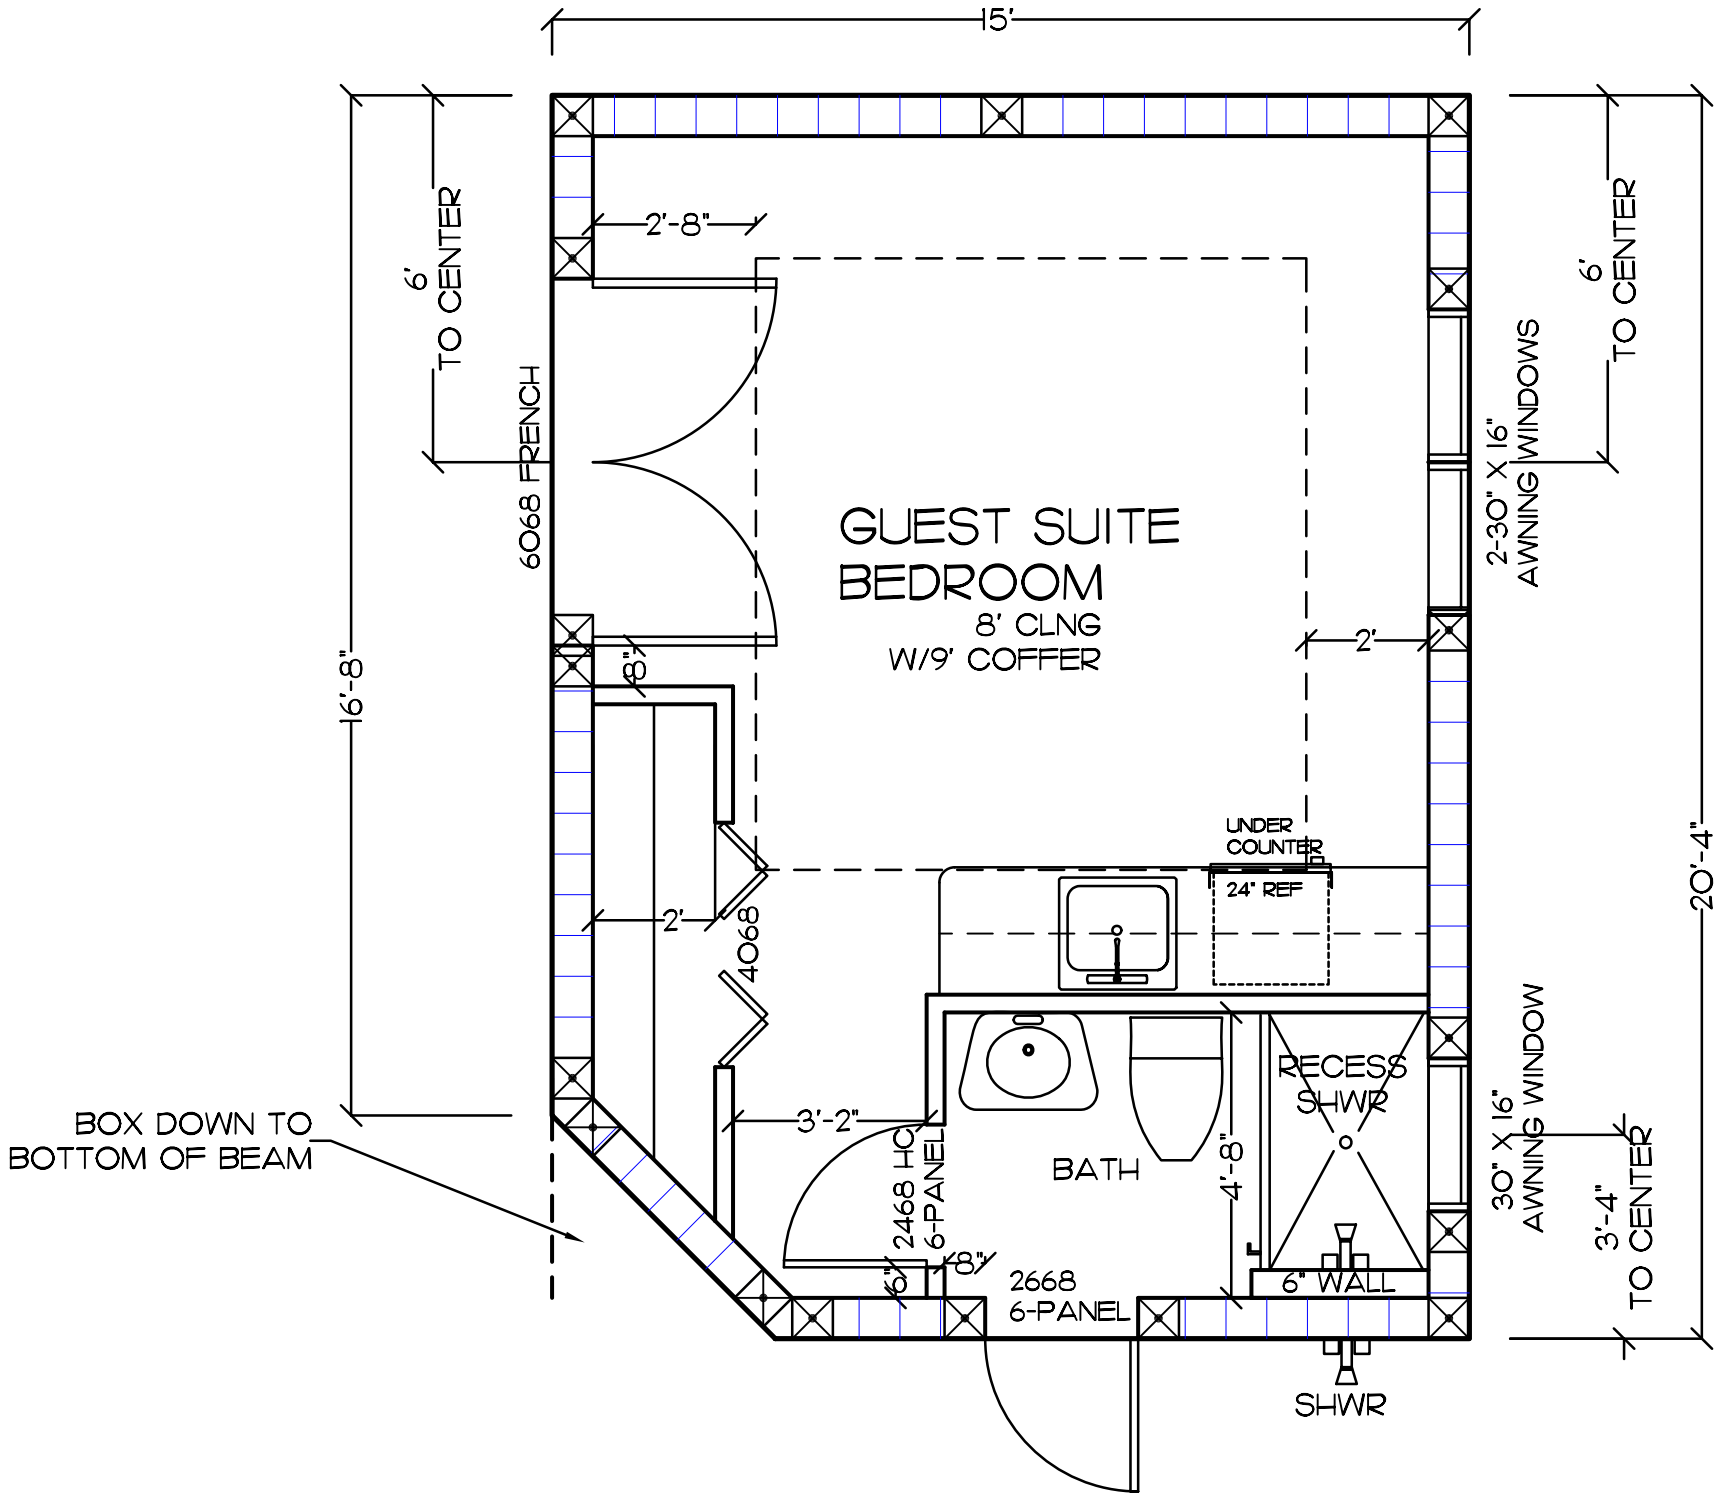
15'
2'-8"
6' TO CENTER
6068 FRENCH
16'-8"
GUEST SUITE
BEDROOM
8' CLNG
W/9' COFFER
2'
8"
2'
4068
3'-2"
2468 HC
6-PANEL
6"
8"
2668
6-PANEL
BATH
4'-8"
UNDER COUNTER
24" REF
RECESS SHWR
6" WALL
SHWR
BOX DOWN TO BOTTOM OF BEAM
2-30" X 16" AWNING WINDOWS
6' TO CENTER
30" X 16" AWNING WINDOW
3'-4" TO CENTER
20'-4"